SITE I.D.: 3328191170706 01-06	COMPLETION DATE: 9/30/06
STATION NAME: 08S/02W-19A 01-06	TOTAL DEPTH: 1499'
USGS SITE: TMPP- Temecula Pala Park	WELL FINISH: VAULT
OWNER: Rancho California Water Agency	

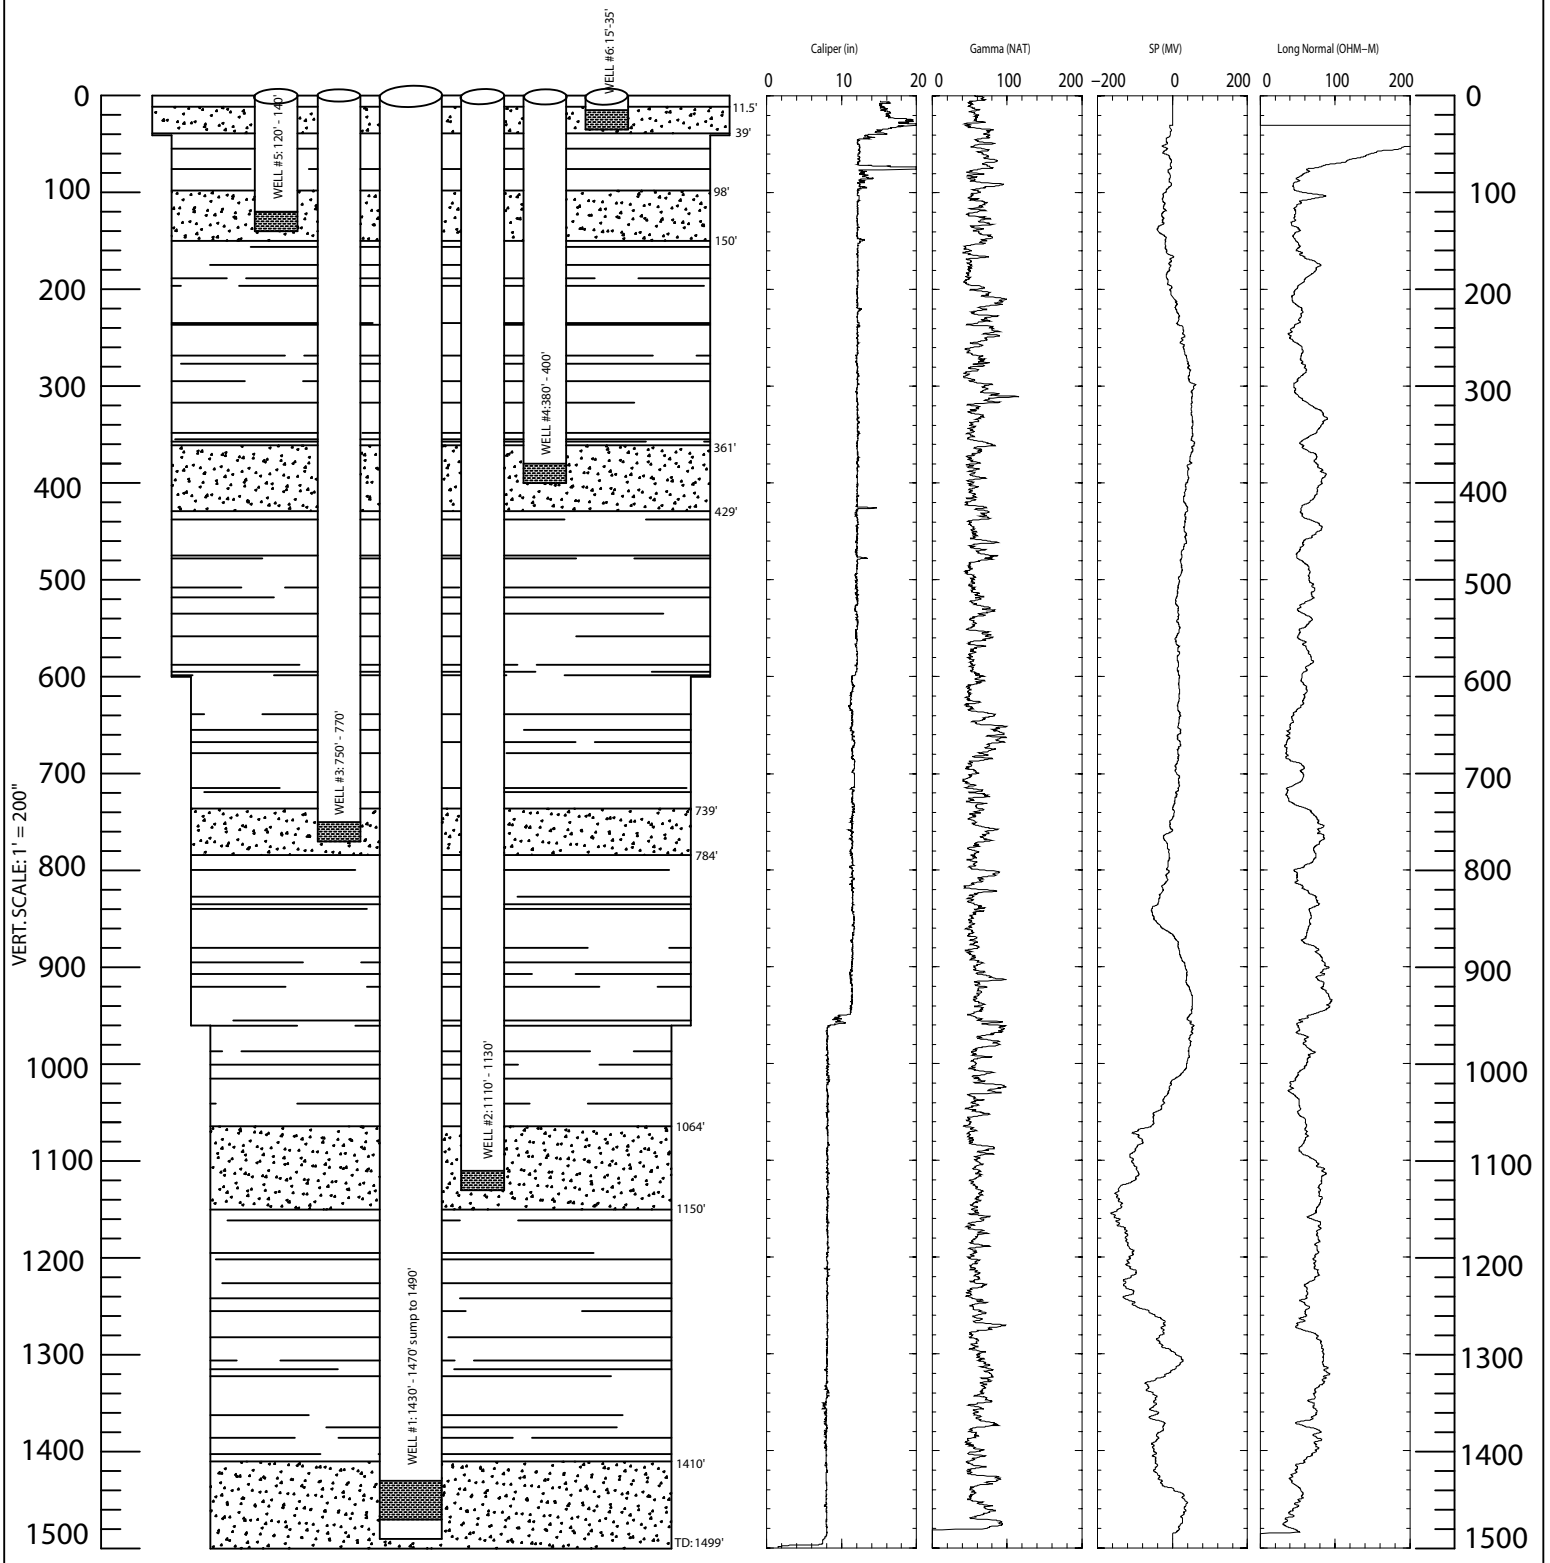

DRILL TYPE: HYDRAULIC MUD ROTARY	DRILLER: USGS WESTERN REGION CREW
CASING TYPE: SCHD. 80 PVC 20' SEC.	SCREEN TYPE: SCHD. 80 1.5"x0.02"SLOTS
GROUT: PUREGOLD GROUT @ 30% SOLIDS	SAND: RMC LONESTAR #3
BOREHOLE DIA: 15": 0'- 41'; 12.25": 41'-600'; 10.5": 600'-960'; 8.5": 960'-1499'	